


MONUMENT RECORD

STATE OF INDIANA ~ COUNTY OF MONROE

Section 26, Township 10 North, Range 2 West,


Monument Description & Remarks: 5/8" Rebar with "Mundy LS880014" Cap 0.3' above grade in Old E-W fence.

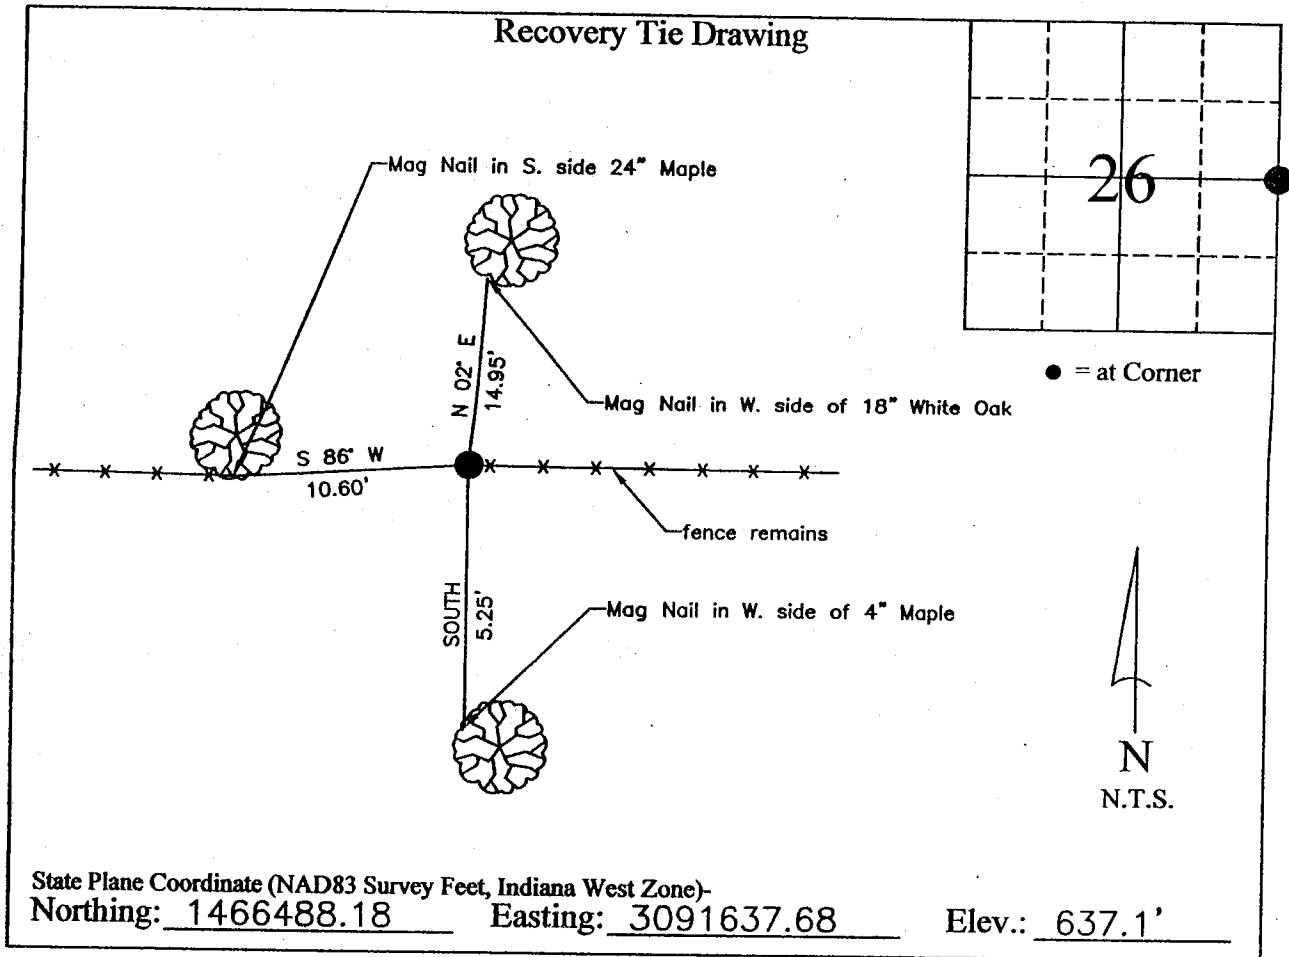

I, Ben E. Bledsoe, Registered Land Surveyor, here by certify that this document was prepared under my direction in accordance with the provisions of Section 17-3-64-4 through 17-3-64-8 of the Indiana Code, being Acts of 1965, Chapter 319; this 6th day of January, 2004 A.D.

Ben E. Bledsoe

Indiana Registered Land Surveyor No. S0559

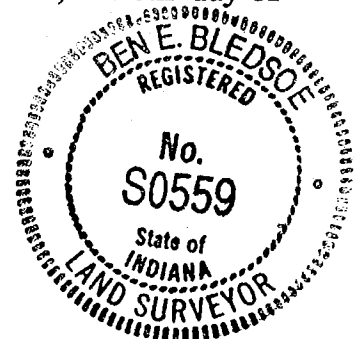

MONUMENT RECORD
State of Indiana - County of Monroe

Section: 26


Township: 10 North

Range: 2 West

Corner ID: Be Bl U-19

Monument Description & Remarks: Found 5/8" Rebar with red cap "Mundy L.S. 80014" at East 1/4 corner of section.

References on file in the County Surveyor's Office: Mike Mundy survey dated May, 1995.

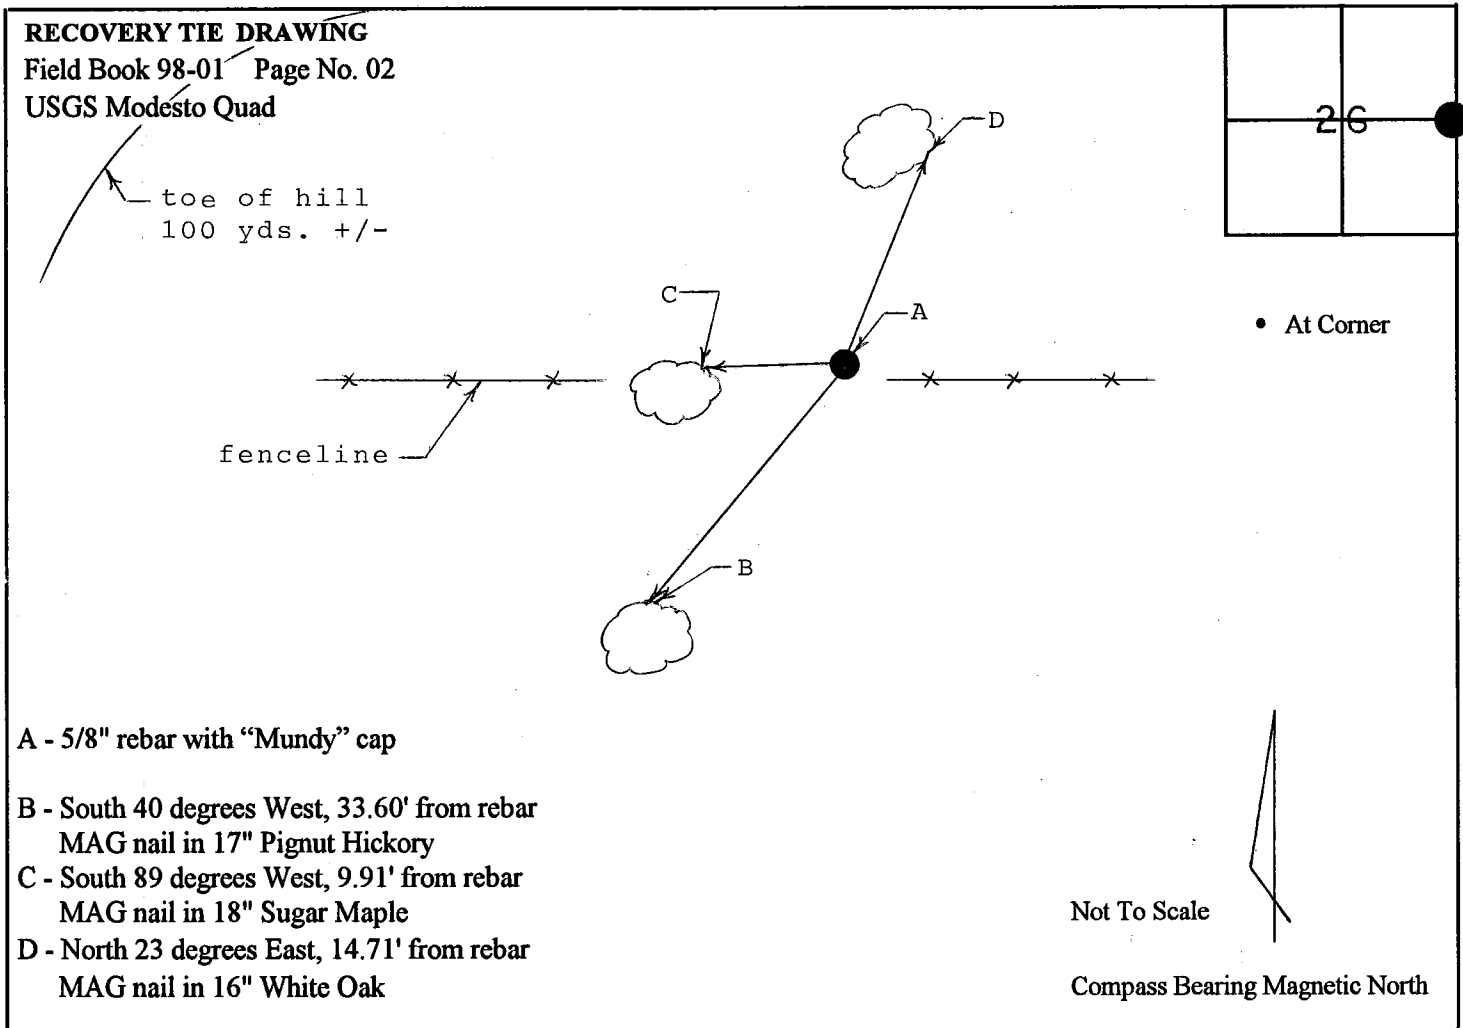

I, Kevin P. Enright, Monroe County Surveyor, hereby certify that this document was prepared under my direction in accordance with the provisions of Section 36-2-12-11 of the Indiana Code, and the above data is given under my hand and seal this 18th day of December, 1997.

Kevin P. Enright

Administered by: Surveyor Review Board

